BOREHOLES/TEST PITS	NORTH	EAST
S1	201172.07	265322.11
S2	201180.91	265132.32
S3	201224.80	265028.20
S4	201104.93	265029.62
S5	201168.82	264990.50
S6	201269.86	264880.39
S7	201112.84	264874.80
S8	201240.63	264710.57
S9	201246.21	264575.70
S10	201151.87	264647.81
S11	201126.49	264585.12
S12	201120.75	264724.99
S13	201099.23	264524.02
S14	201066.40	264582.33
S15	201060.82	264702.20
S16	201015.82	264640.03
TP1	201139.91	265228.83
TP2	201192.59	264826.06
TP3	201141.74	264645.98
A1	201226.65	265342.58
A2	201215.54	265329.67
A3	201226.23	265317.36
A4	201228.41	265158.84
A5	201233.96	265149.15
A6	201230.26	265140.67

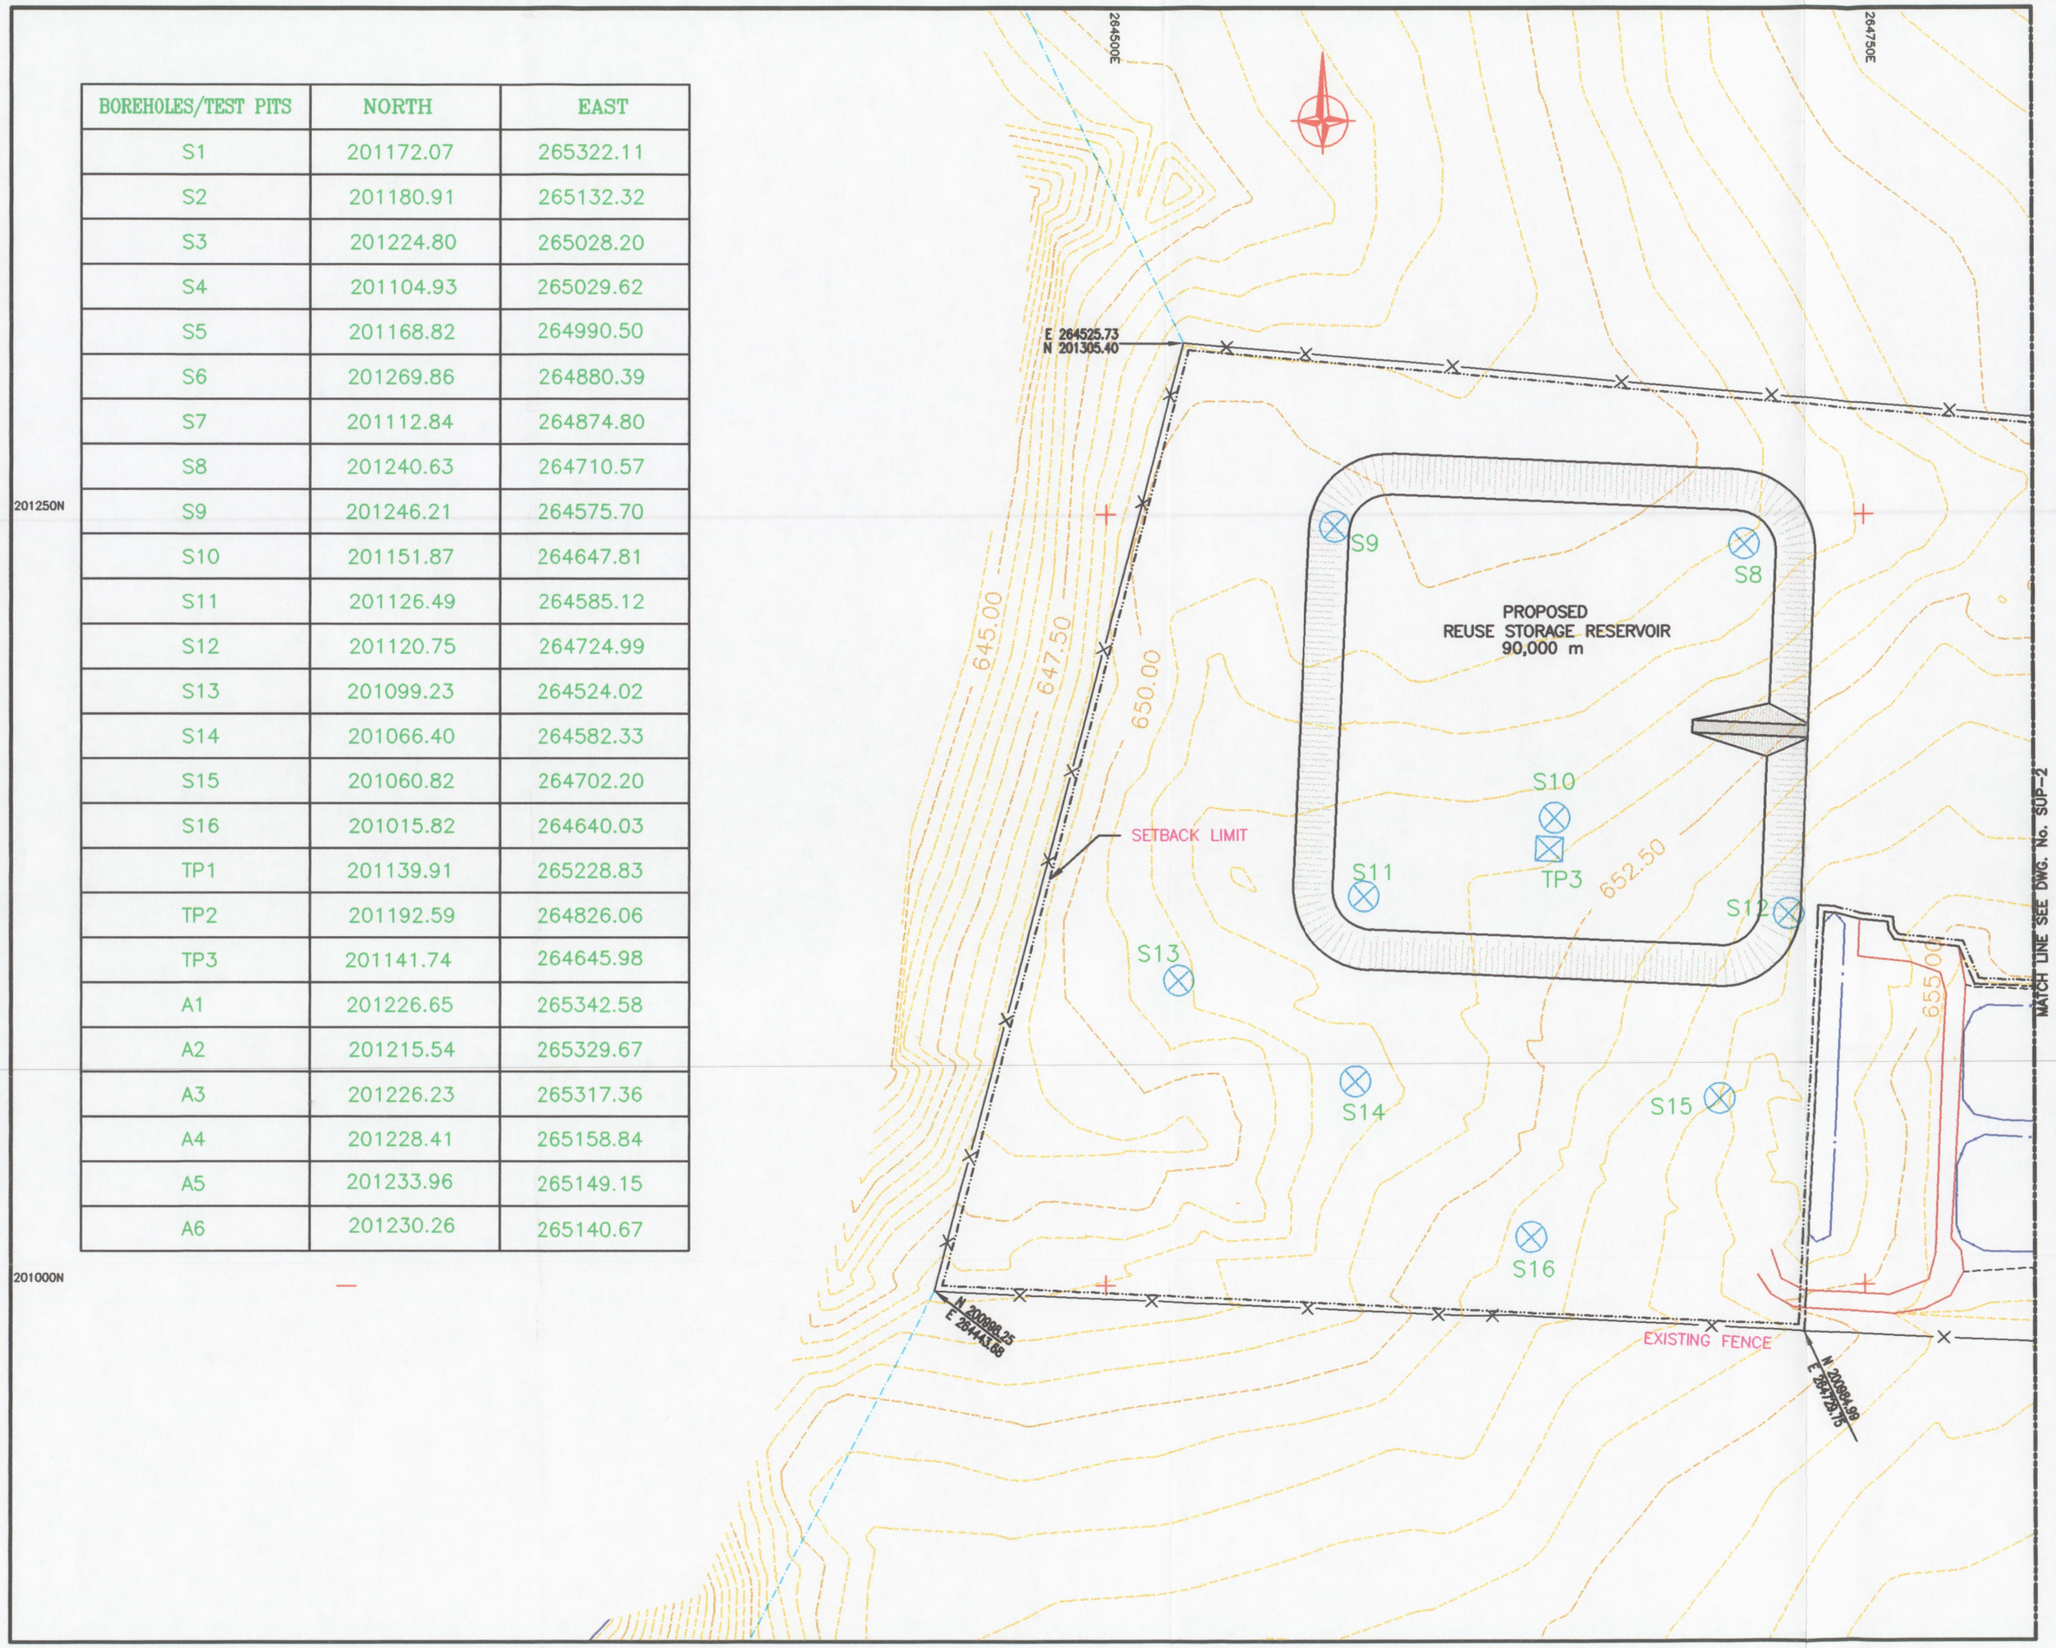

NOTES:-

1- SURVEY DATA SHOWN ON THIS DRAWING PROVIDED BY ARAB SURVEYORS.

SYMBOL TYPE

- WELL
- MANHOLE
- INLET CHAMBER
- TOP EL. 664.03 INVERT EL. 659.68
- BOREHOLES
- TEST PIT

LINE TYPE

- FENCE
- ROAD
- ASPHALT ROAD
- TRACK
- SETBACK LIMIT
- LINE OF DEMARCATION (SEE NOTE 2)

GD-1 GD-2

Rev.	Description	By	Date	Chk'd	App
	FOR RFP	0			
	Purpose of Issue	Rev	Date		Approved

Engineer: CH2MHILL

Consultant: المستشار الاردني (مهندسون مستشارون) Jordanian Consulting Engineer

Employer: THE HASHEMITE KINGDOM OF JORDAN
MINISTRY OF WATER AND IRRIGATION
&
WATER AUTHORITY OF JORDAN

Project: MAFRAQ WWTP PROJECT

Title: GEOTECHNICAL DATA

Design: (JCE)	Drawn: A.DAWOUD (JCE)	Checked: A. JAMBAZIAN(JCE)
Scale: 1:1000	Date: FEB. 2003	Approved: T.PHILLIPS

0 50 100 METERS

Drawing Number: GD-1 Rev.: 0

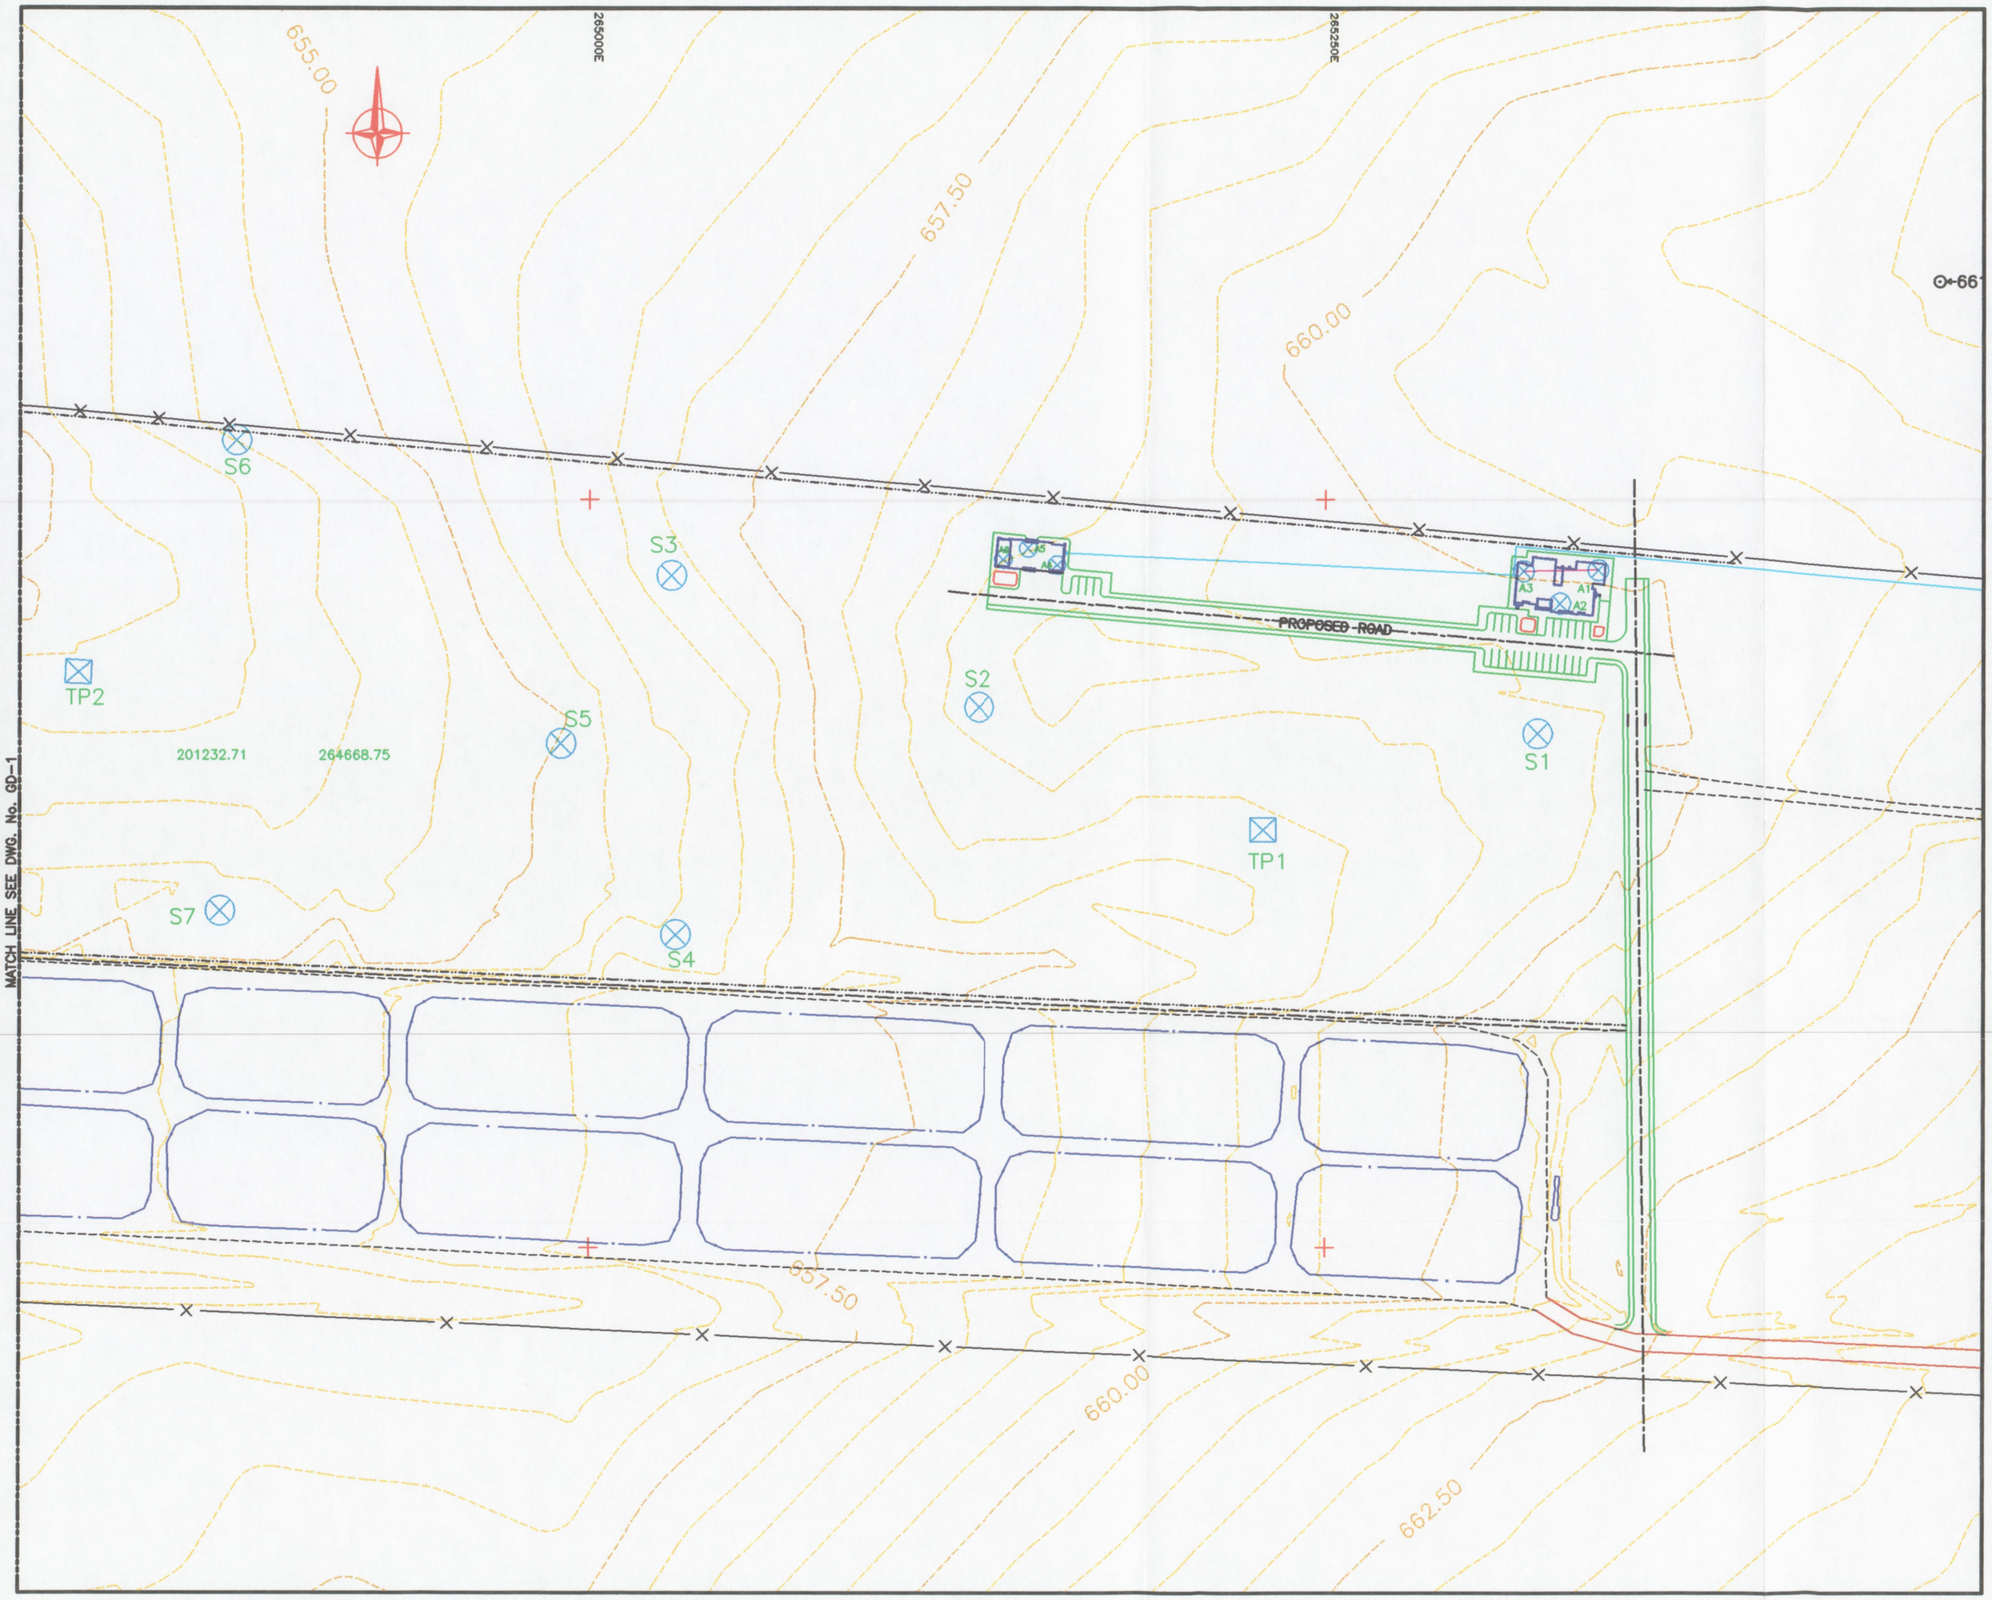

NOTES:-

1- SURVEY DATA SHOWN ON THIS DRAWING PROVIDED BY ARAB SURVEYORS.

SYMBOL TYPE

- WELL
- MANHOLE
- INLET CHAMBER
- TOP EL. 664.63 INVERT EL. 659.68
- BOREHOLES
- TEST PIT

LINE TYPE

- FENCE
- ROAD
- ASPHALT ROAD
- TRACK
- SETBACK LIMIT
- LINE OF DEMARCATION (SEE NOTE 2)

GD-1 | GD-2

Rev.	Description	By	Date	Chk'd	App
	FOR RFP	0			
	Purpose of Issue	Rev	Date	Approved	

Engineer: CH2MHILL

Consultant: المستشار الاردني (مندسون مستشارون) Jordanian Consulting Engineer

Employer: THE HASHEMITE KINGDOM OF JORDAN
MINISTRY OF WATER AND IRRIGATION
&
WATER AUTHORITY OF JORDAN

Project: MAFRAQ WWTP PROJECT

Title: GEOTECHNICAL DATA

Design: (JCE)	Drawn: A.DAWOUD (JCE)	Checked: A. JAMBAZIAN(JCE)
Scale: 1:1000	Date: FEB. 2003	Approved: T.PHILLIPS

0 50 100 METERS

Drawing Number: GD-2 | Rev.: 0