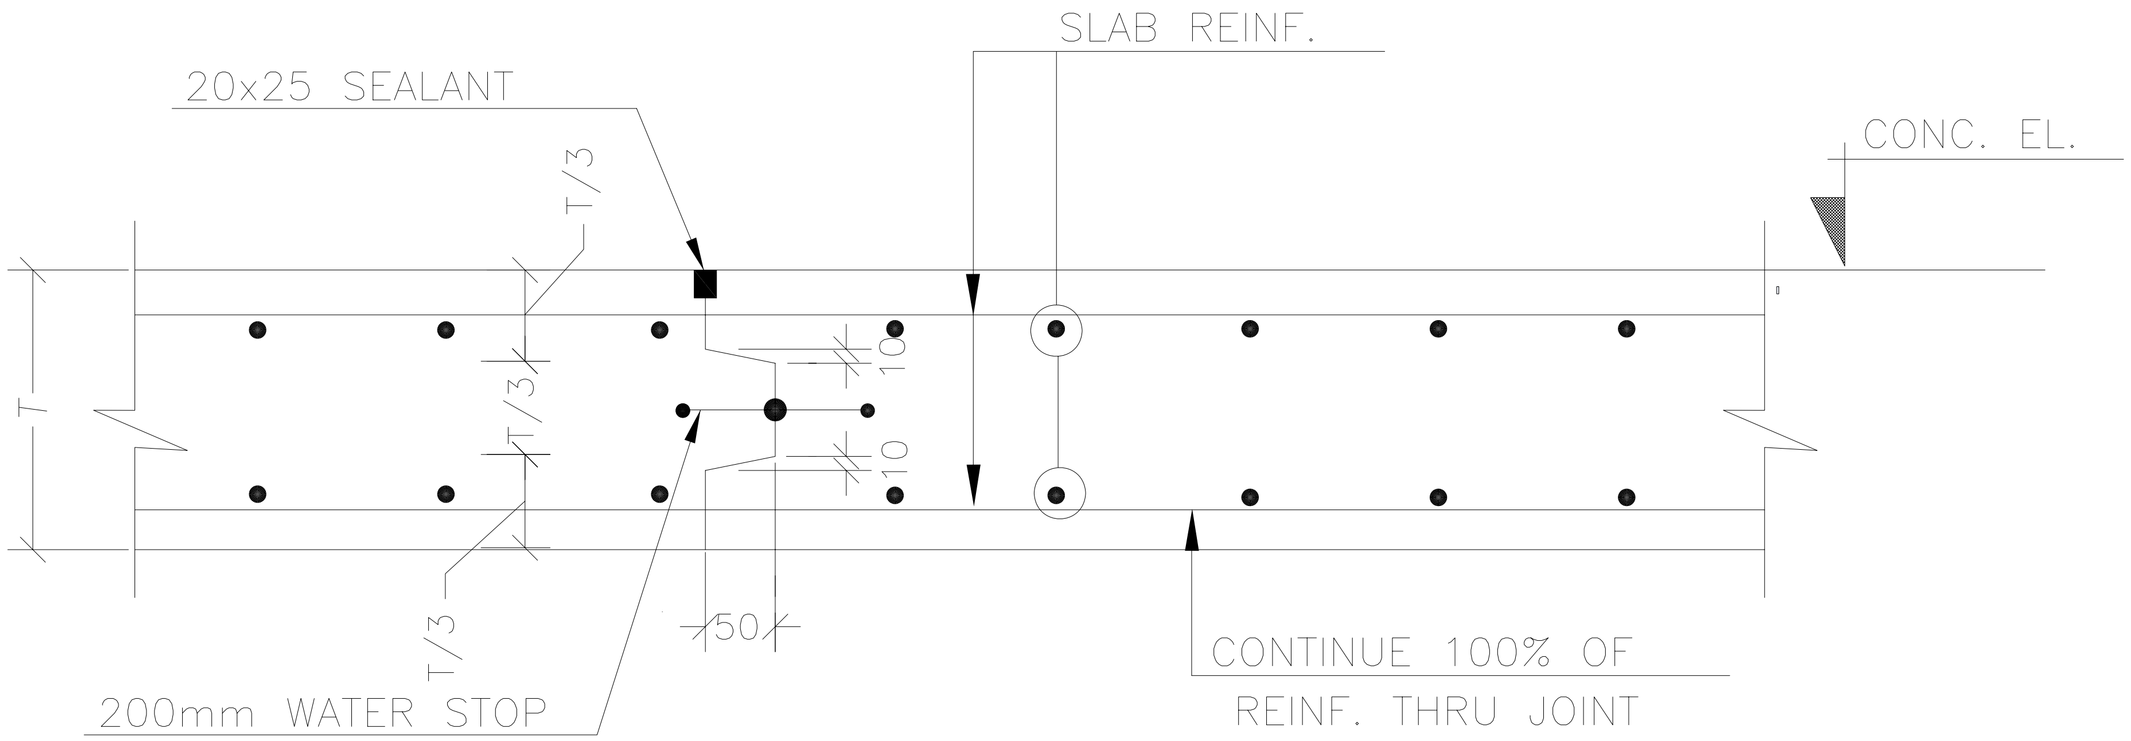

CONSTRUCTION JOINT IN TOP SLAB

REV.	DATE	DRAWN	CHKD	REMARKS

DESIGNED: | CHECKED: | SCALE:

DRAWN: | APPROVED: | DATE: JULY-2007

.\????.bmp

USAID FROM THE AMERICAN PEOPLE

CDM International Inc.
in association with Architect
Sahel Al Hiyari

Reuse for Industry, Agriculture and Landscaping (RIAL)
Wadi Mousa Awareness Center

PROJECT NO. : 3029-43137

DRAWING NO. :