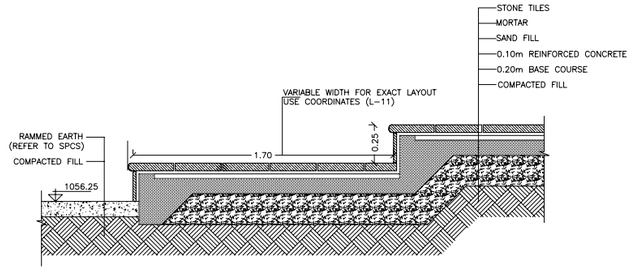


DETAIL 1/L-13
1:20

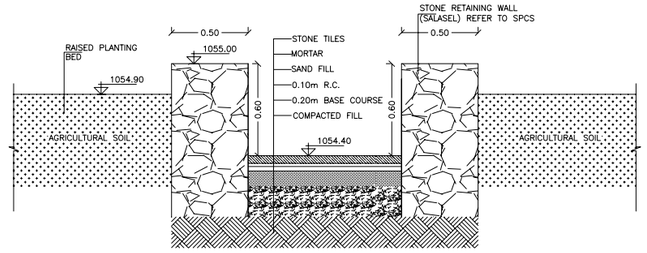


DETAIL 4/L-13
1:20

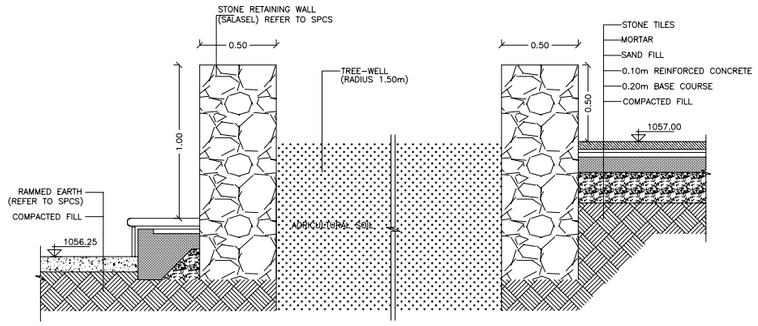


DETAIL 2/L-13
1:20

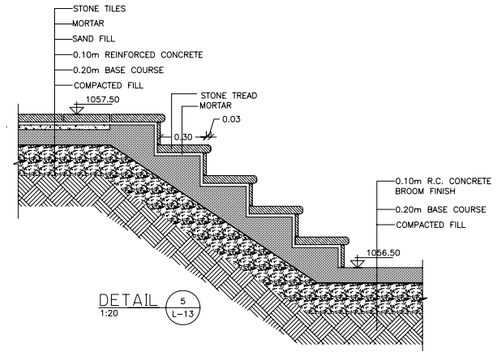


DETAIL 5/L-13
1:20

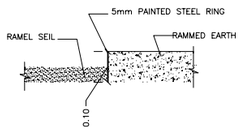


DETAIL 8/L-13
1:10

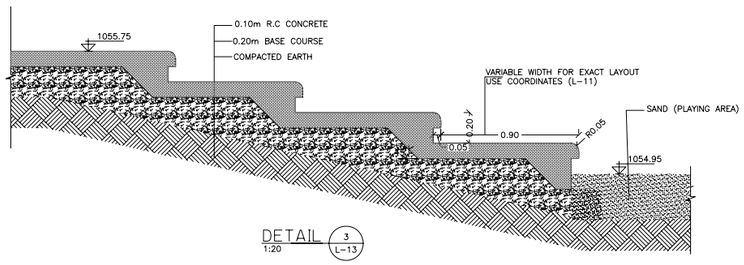


DETAIL 3/L-13
1:20

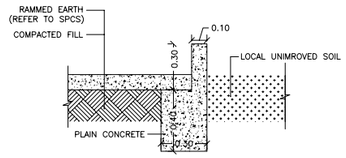


DETAIL 6/L-13
1:20

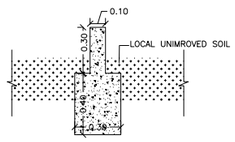


DETAIL 7/L-13
1:20

**NOTES**

ALL DIMENSIONS, LEVELS AND COORDINATES ARE IN METERS.

| REV. | DATE | DRAWN | CHKD | REMARKS |
|---|---|---|---|---|

DESIGNED: | CHECKED: | SCALE: AS SHOWN
DRAWN: | APPROVED: | DATE: MAY-2007

USAID FROM THE AMERICAN PEOPLE

CDM International Inc.
in association with Architect
Sahel Al Hiyari

Reuse for Industry, Agriculture and Landscaping (RIAL)
Wadi Mousa Awareness Center

HARDSCAPE DETAILS

PROJECT NO. : 3029-43137

DRAWING NO. : L-14

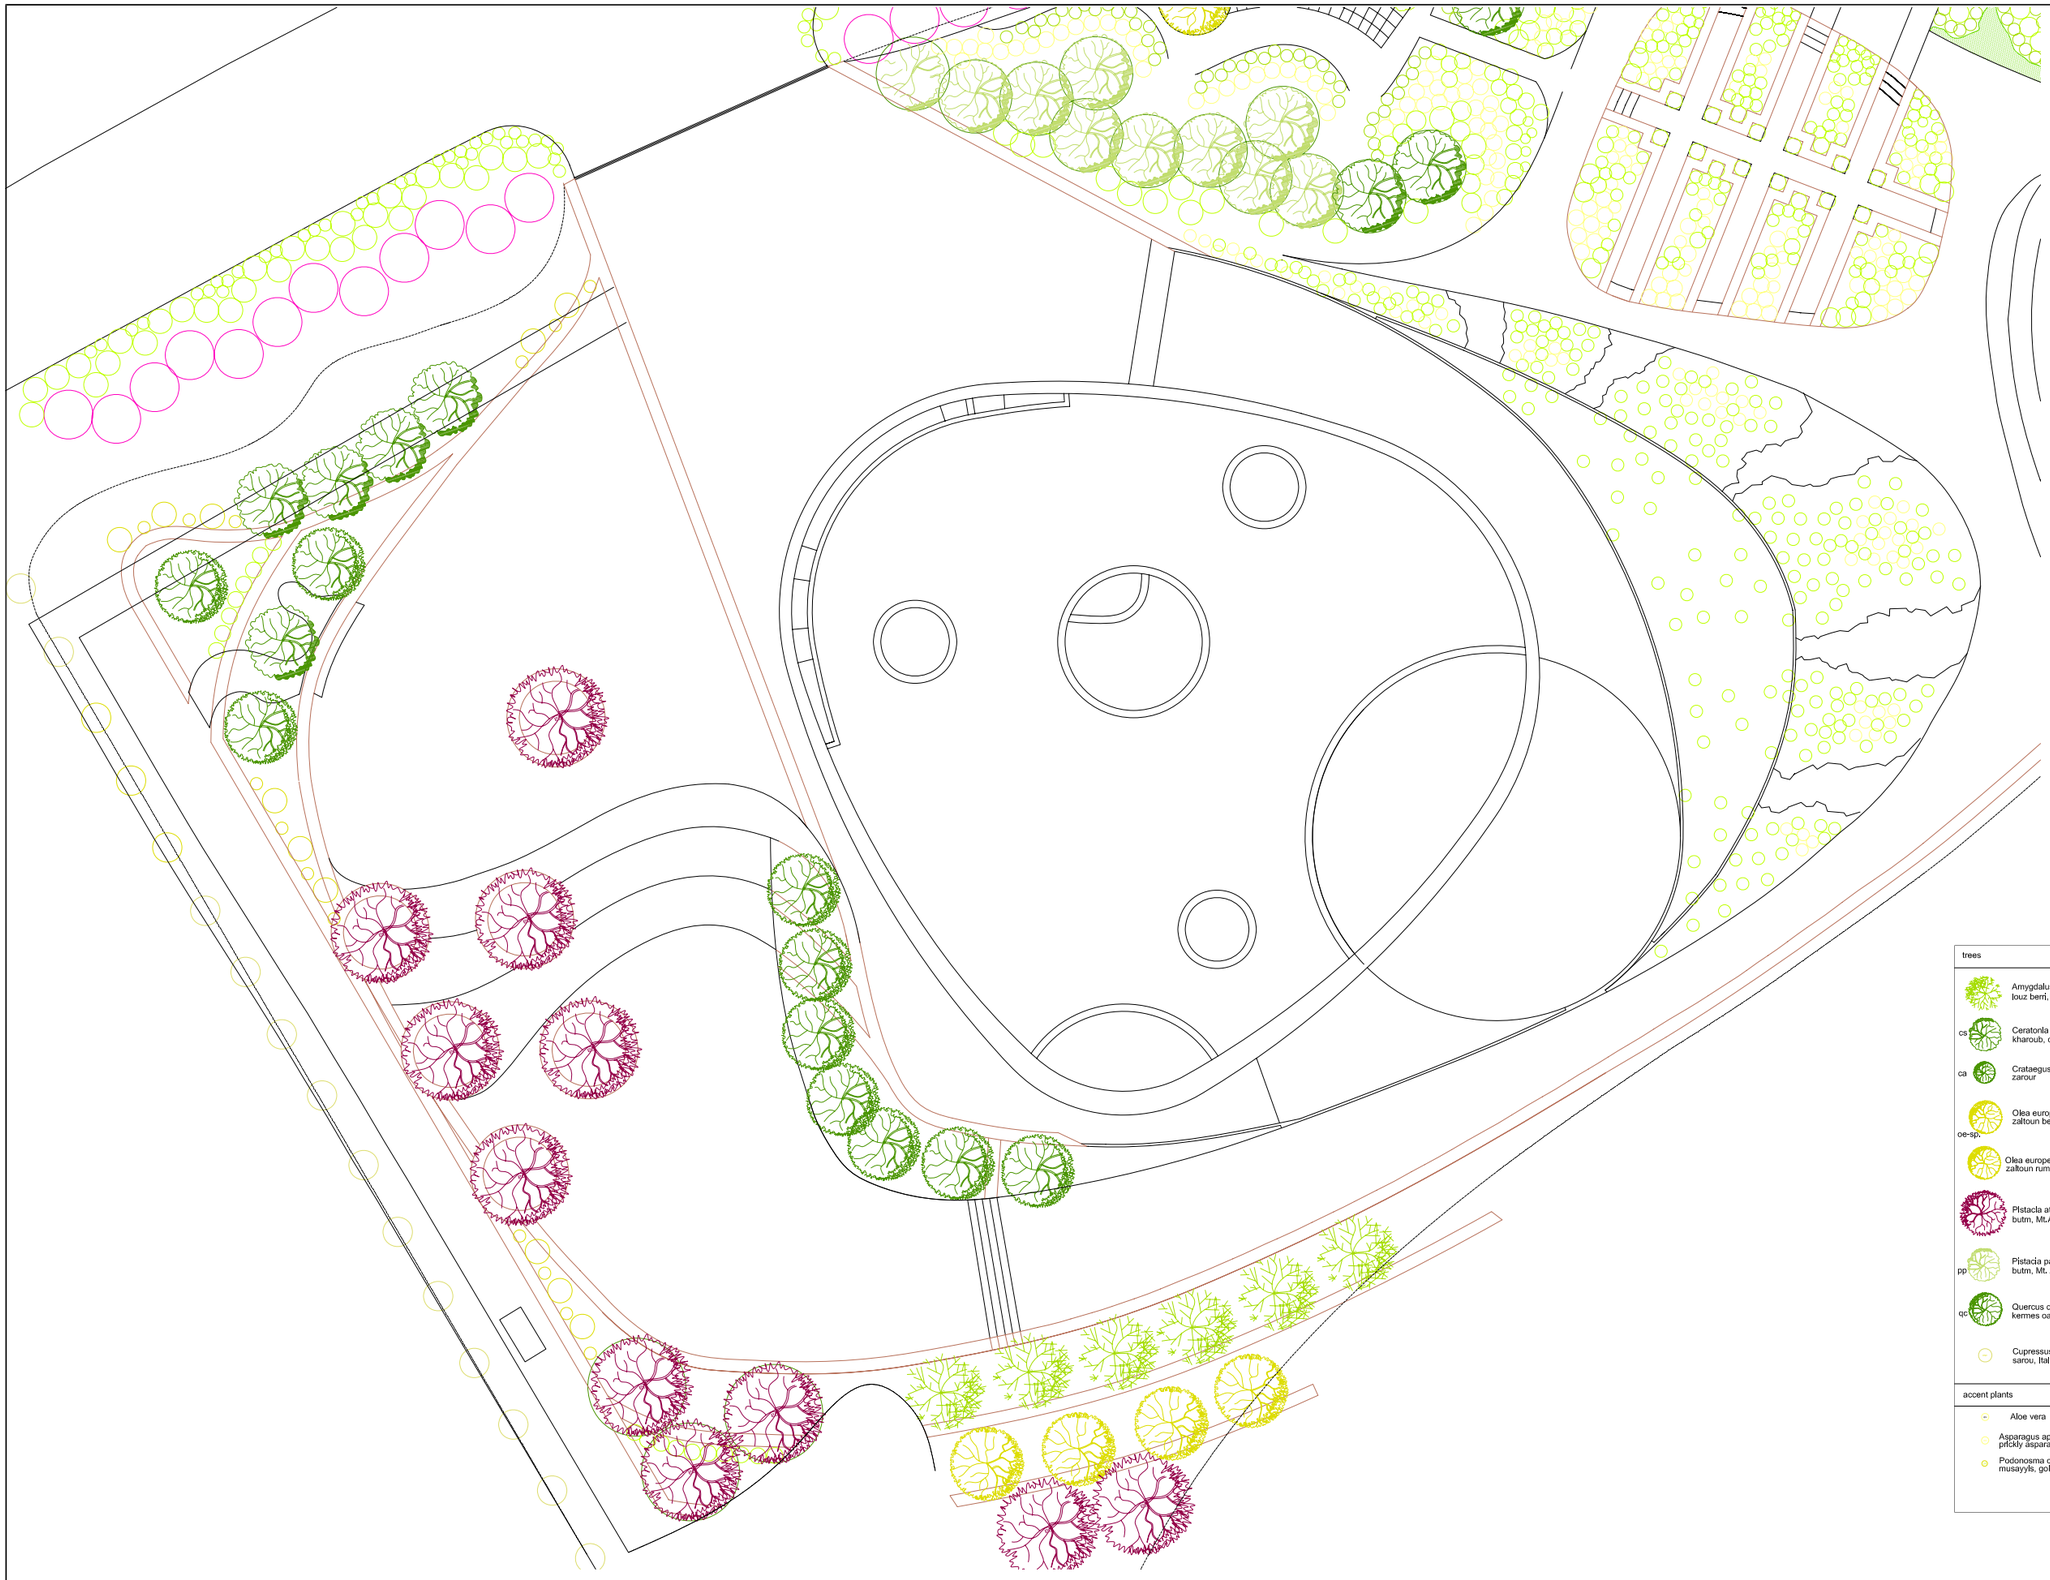

1. Where P. atlantica is unavailable, substitute P. palestina (first choice) or Juniperus phoenicia (`ar`ar, juniper - second choice) Where P. palestina is unavailable, subsitute Juniperus phoenicia
2. C. sempervirens should be columnar (`amoudi`) in growth habit
3. A. santolina planted in all cases in groups of three plants
4. L. etrusca should be Jordanian native, Inflorescence slightly pink at base
5. M. sherardiana planted from seed like a lawn: area approximately 45m2
6. If L. dentata unavailable, substitute L. angustifolia
7. Due to difficulty in obtaining plants, assume that all plants should be purchased at maxiumum size available

| trees | | # |
|---|---|---|
| | Amygdalus communis<br>louz berri, bitter almond | 9 |
| cs | Ceratonia siliqua<br>kharoub, carob | 15 |
| ca | Crataegus aronia<br>zarour | 1 |
| oe-sp. | Olea europea sp.<br>zaitoun berri, wild olive | 4 |
| | Olea europea v. `rummani`<br>zaitoun rummani, Roman olive | 4 |
| | Pistacia atlantica (n.1)<br>butm, Mt.Atlas Pistacio | 11 |
| pp | Pistacia palestina<br>butm, Mt. Atlas pistacio | 11 |
| qc | Quercus coccifera<br>kermes oak, balout | 14 |
| | Cupressus sempervirens<br>sarou, Italian cypress (n.2) | 17 |
| **accent plants** | | |
| | Aloe vera | 82 |
| | Asparagus aphyllus<br>prickly asparagus | 22 |
| | Podonosma orientalis<br>musayyis, golden-drop | 15 |

| large shrubs | | # |
|---|---|---|
| | Nerium oleander<br>difleh, oleander | 36 |
| | Retama raetam<br>rattam | 188 |
| | Daphnea linearifolia<br>awarwar | 27 |
| **medium shrubs** | | |
| | Capparis spinosa | 11 |
| | Foeniculum vulgare | 83 |
| | Ononis natrix<br>wasbah, yellow restharrow | 40 |
| | Phlomis brachyodon<br>athaana, desert phlomis | 32 |
| | Rosmarinus officinalis<br>hasalban, rosemary | 57 |
| | Varthemia iphionoides<br>common varthemia | 18 |
| **small shrubs** | | |
| | Achillea fragrantissima<br>gaysoun | 11 |
| | Artemisia herba-alba | 349 |
| | Lavandula angustifolia<br>lafandar, French lavendar | 166 |
| | Lavandula dentata<br>lafandar, toothed lavendar (n.6) | 27 |
| | Marrubium vulgare<br>white horehound | 249 |
| | Noaea mucronata<br>thorny saltwort | 118 |
| | Teucrium polium<br>felty germander | 67 |
| **vines and groundcovers** | | |
| | Achillea santolina (n.3)<br>santolina | 99 |
| | Lonicera etrusca `sancti` (n.4)<br>Italian honeysuckle | 24 |
| | Malvella sherardiana (n.5)<br>khobeizeh, mallow | (see note) |
| | Vitis vinifera<br>local grape | 1 |

| REV. | DATE | DRAWN | CHKD | REMARKS |
|---|---|---|---|---|
| | | | | |

| DESIGNED: | CHECKED: | SCALE: 1/125 |
|---|---|---|
| DRAWN: | APPROVED: | DATE: MAY-2007 |

CDM International Inc.
in association with Architect
Sahel Al Hiyari

Reuse for Industry, Agriculture and Landscaping (RIAL)
Wadi Mousa Awareness Center

LANDSCAPE DRAWINGS SET
PLANTING DESIGN - SHEET (1) OF (2)

PROJECT NO. : 3029-43137

DRAWING NO. : L - 15

## NOTES

1. Where P. atlantica is unavailable, substitute P. palestina (first choice) or Juniperus phoenicia (`ar`ar, juniper - second choice) Where P. palestina is unavailable, subsitute Juniperus phoenicia
2. C. sempervirens should be columnar (`amoudi`) in growth habit
3. A. santolina planted in all cases in groups of three plants
4. L. etrusca should be Jordanian native, inflorescence slightly pink at base
5. M. sherardiana planted from seed like a lawn; area approximately 45m2
6. If L. dentata unavailable, substitute L. angustifolia
7. Due to difficulty in obtaining plants, assume that all plants should be purchased at maxiumum size available

| trees | | # |
|---|---|---|
| | Amygdalus communis<br>louz berri, bitter almond | 9 |
| cs | Ceratonia siliqua<br>kharoub, carob | 15 |
| ca | Crataegus aronia<br>zarour | 1 |
| | Olea europea sp.<br>zaitoun berri, wild olive | 4 |
| | Olea europea v. `rummani`<br>zaitoun rummani, Roman olive | 4 |
| | Pistacia atlantica (n.1)<br>butm, Mt.Atlas Pistacio | 11 |
| pp | Pistacia palestina<br>butm, Mt. Atlas pistacio | 11 |
| qc | Quercus coccifera<br>kermes oak, bailout | 14 |
| | Cupressus sempervirens<br>sarou, Italian cypress (n.2) | 17 |

| accent plants | | |
|---|---|---|
| | Aloe vera | 82 |
| | Asparagus aphyllus<br>prickly asparagus | 22 |
| | Podonosma orientalis<br>musayyis, golden-drop | 15 |

| large shrubs | | # |
|---|---|---|
| | Nerium oleander<br>difleh, oleander | 36 |
| | Retama raetam<br>rattam | 188 |
| | Daphnea linearifolia<br>awarwar | 27 |

| medium shrubs | | |
|---|---|---|
| | Capparis spinosa | 11 |
| | Foeniculum vulgare | 83 |
| | Ononis natrix<br>wasbah, yellow restharrow | 40 |
| | Phlomis brachyodon<br>athaana, desert phlomis | 32 |
| | Rosmarinus officinalis<br>hasalban, rosemary | 57 |
| | Varthemia iphionoides<br>common varthemia | 18 |

| small shrubs | | |
|---|---|---|
| | Achillea fragrantissima<br>gaysoun | 11 |
| | Artemisia herba-alba | 349 |
| | Lavandula angustifolia<br>lafandar, French lavendar | 166 |
| | Lavandula dentata<br>lafandar, toothed lavendar (n.6) | 27 |
| | Marrubium vulgare<br>white horehound | 249 |
| | Noaea mucronata<br>thorny saltwort | 118 |
| | Teucrium polium<br>felty germander | 67 |

| vines and groundcovers | | |
|---|---|---|
| | Achillea santolina (n.3)<br>santolina | 99 |
| | Lonicera etrusca `sanctl` (n.4)<br>Italian honeysuckle | 24 |
| | Malvella sherardiana (n.5)<br>khobeizeh, mallow | (see note) |
| | Vitis vinifera<br>local grape | 1 |

| REV. | DATE | DRAWN | CHKD | REMARKS |
|---|---|---|---|---|
| | | | | |

| DESIGNED: | CHECKED: | SCALE: 1/125 |
|---|---|---|
| DRAWN: | APPROVED: | DATE: MAY-2007 |

USAID FROM THE AMERICAN PEOPLE

CDM International Inc.
in association with Architect
Sahel Al Hiyari

Reuse for Industry, Agriculture and Landscaping (RIAL)
Wadi Mousa Awareness Center

LANDSCAPE DRAWINGS SET
PLANTING DESIGN - SHEET (1) OF (2)

PROJECT NO. : 3029-43137

DRAWING NO. : L - 16

# TEA HOUSE DETAIL

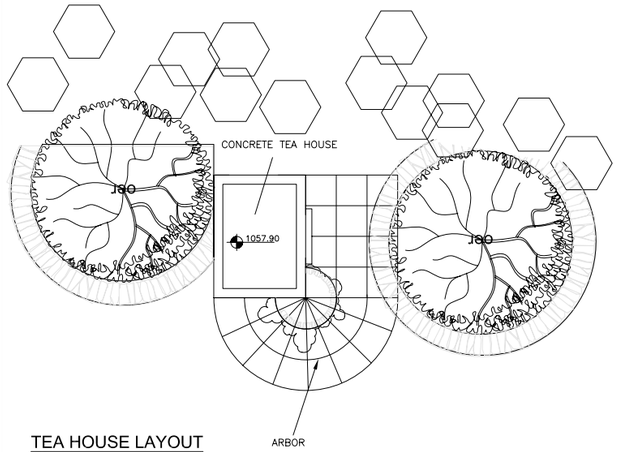


TEA HOUSE LAYOUT
1:50

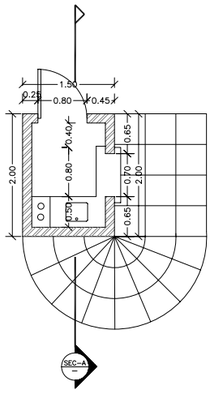


TEA HOUSE PLAN
1:50

# ARBOR DETAIL

Arbor is constructed of iron rods:16x16mm for arbor ceiling grid, 30x30mm for support columns.

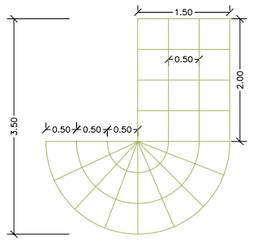


ARBOR PLAN
1:50

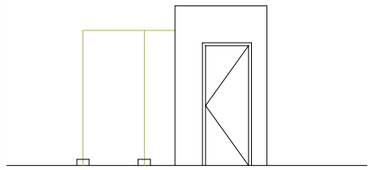

NORTH-WEST ELEVATION
1:50

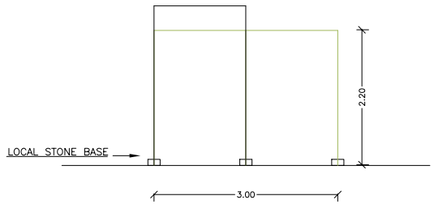


SOUTH-EAST ELEVATION
1:50

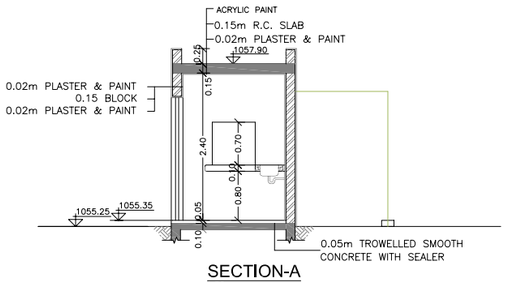


SECTION-A
1:50

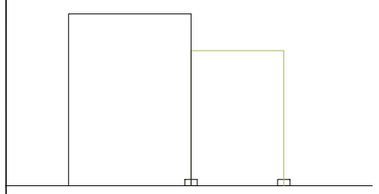

SOUTH-WEST ELEVATION
1:50

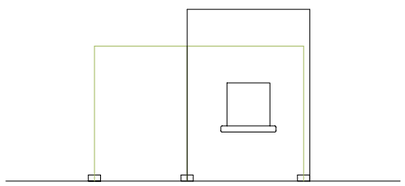

NORTH-EAST ELEVATION
1:50

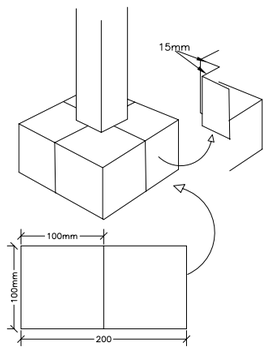


DETAIL OF LOCAL STONE BASE
NOT TO SCALE

**NOTES**

- ALL DIMENSIONS, LEVELS AND COORDINATES ARE IN METERS.
- FOR TEA HOUSE LOCATION AND COORDINATES REFER TO LANDSCAPE DRAWINGS SET

| REV. | DATE | DRAWN | CHKD | REMARKS |
|---|---|---|---|---|

| DESIGNED: | CHECKED: | SCALE: |
|---|---|---|
| DRAWN: | APPROVED: | DATE: MAY-2007 |

CDM International Inc.
in association with Architect
Sahel Al Hiyari

Reuse for Industry, Agriculture and Landscaping (RIAL)
Wadi Mousa Awareness Center

LANDSCAPE DRAWINGS SET
TEA HOUSE

PROJECT NO. : 3029-43137

DRAWING NO. : L - 17

# west arbor detail

Arbor is constructed of iron rods: 16x16mm for arbor ceiling grid, 30x30mm for support columns. Northeast side is lined with honeysuckle (yasmin araqi, *L. etrusca v. sancti*) planted in containers which are placed behind each support column. Vines are trained onto the arbor, and will reuire trellising until established.

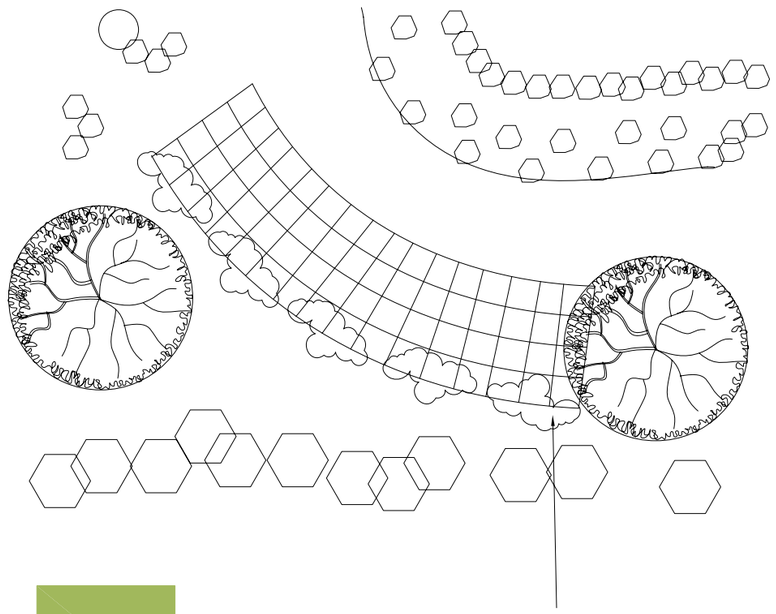

arbor paint color (AutoCAD Index Color green 65)

container for L.etrusca
(approximate size and shape)

one container is located at the base of each column on the northeast side of the arbor

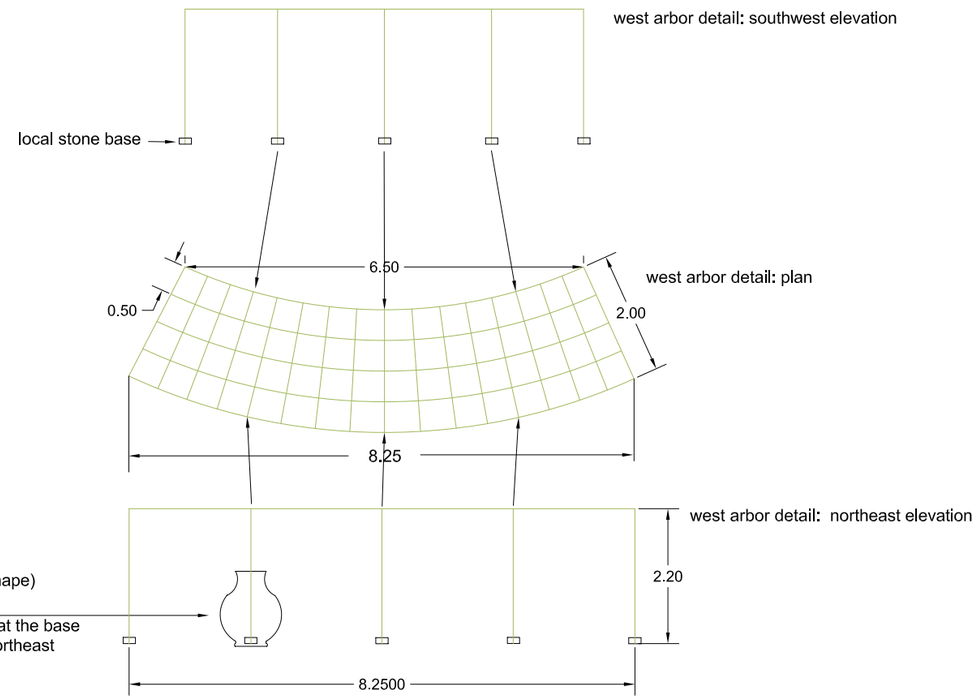


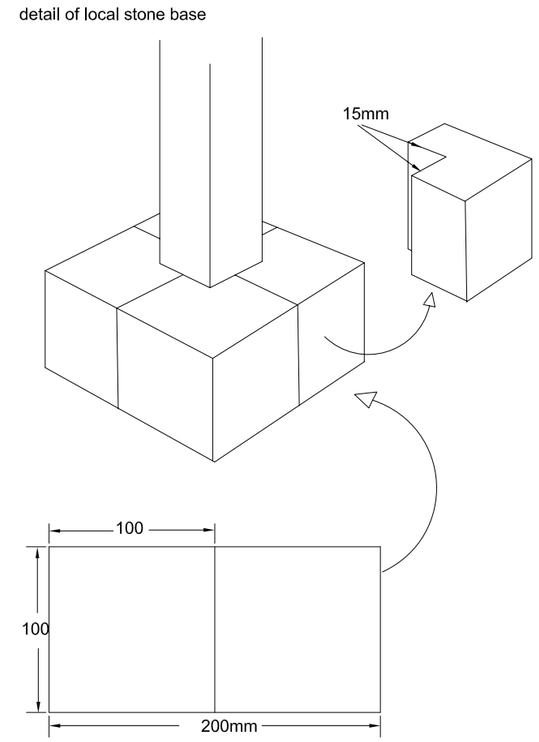


| REV. | DATE | DRAWN | CHKD | REMARKS |
|---|---|---|---|---|

DESIGNED: | CHECKED: | SCALE:
DRAWN: | APPROVED: | DATE: MAY-2007

CDM International Inc.
in association with Architect
Sahel Al Hiyari

Reuse for Industry, Agriculture and Landscaping (RIAL)
Wadi Mousa Awareness Center

LANDSCAPE DRAWINGS SET
ARBOR DETAILS

PROJECT NO. : 3029-43137

DRAWING NO. : L - 18

# gate detail

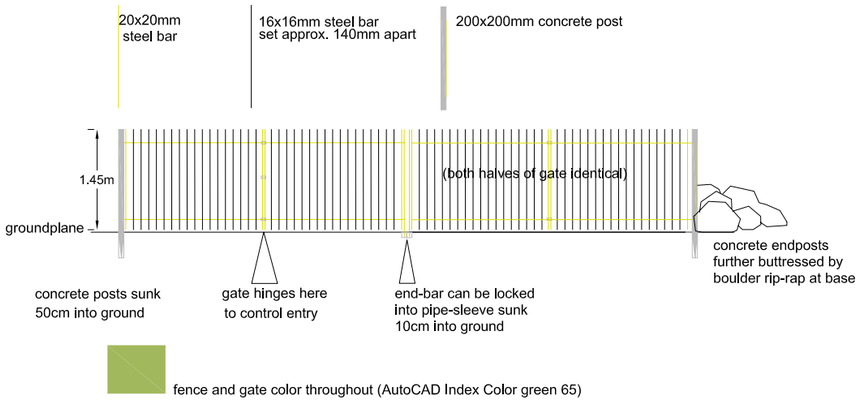


# fenceline detail

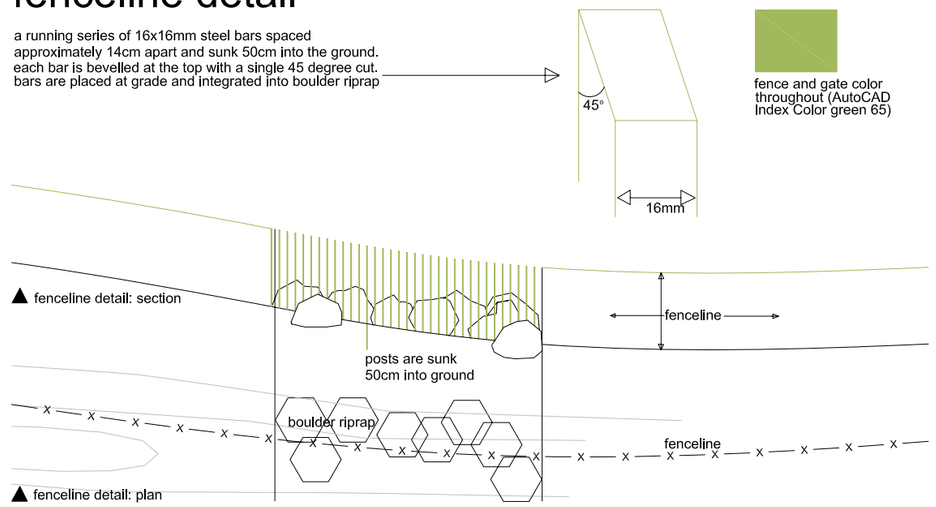


| REV. | DATE | DRAWN | CHKD | REMARKS |
|---|---|---|---|---|

| DESIGNED: | CHECKED: | SCALE: |
|---|---|---|
| DRAWN: | APPROVED: | DATE: MAY-2007 |

CDM International Inc.
in association with Architect
Sahel Al Hiyari

Reuse for Industry, Agriculture and Landscaping (RIAL)
Wadi Mousa Awareness Center

LANDSCAPE DRAWINGS SET
FENCELINE AND GATE DETAILS

PROJECT NO. : 3029-43137

DRAWING NO. : L - 19